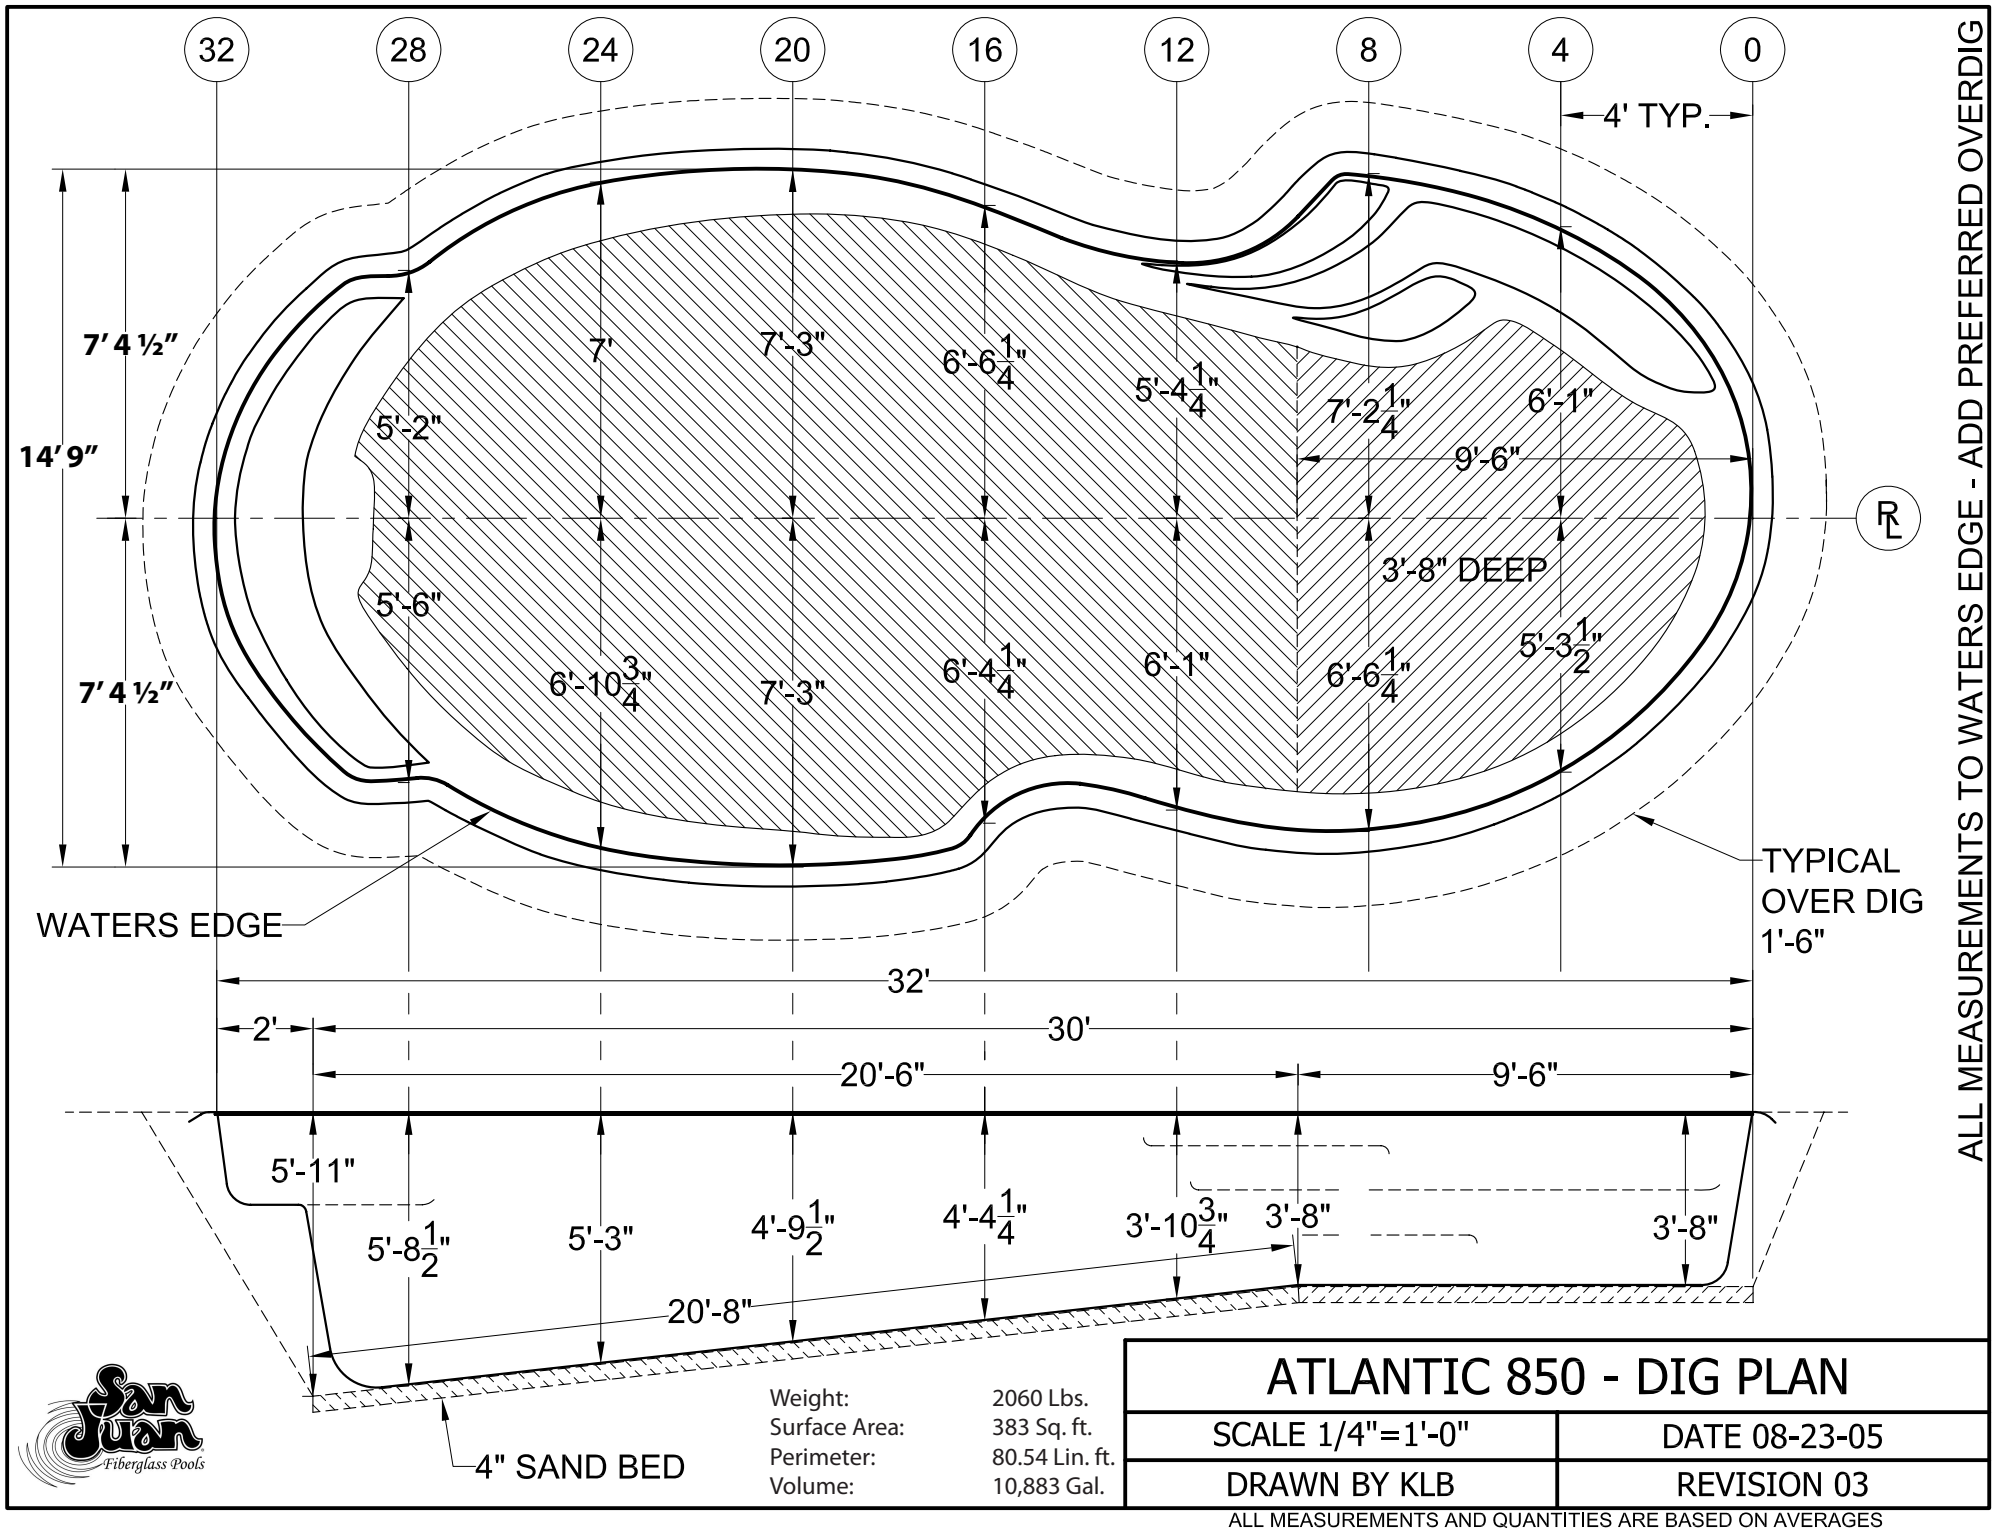

San Juan Fiberglass Pools

Weight:	2060 Lbs.
Surface Area:	383 Sq. ft.
Perimeter:	80.54 Lin. ft.
Volume:	10,883 Gal.

ATLANTIC 850 - DIG PLAN

SCALE 1/4"=1'-0"	DATE 08-23-05
DRAWN BY KLB	REVISION 03

ALL MEASUREMENTS AND QUANTITIES ARE BASED ON AVERAGES