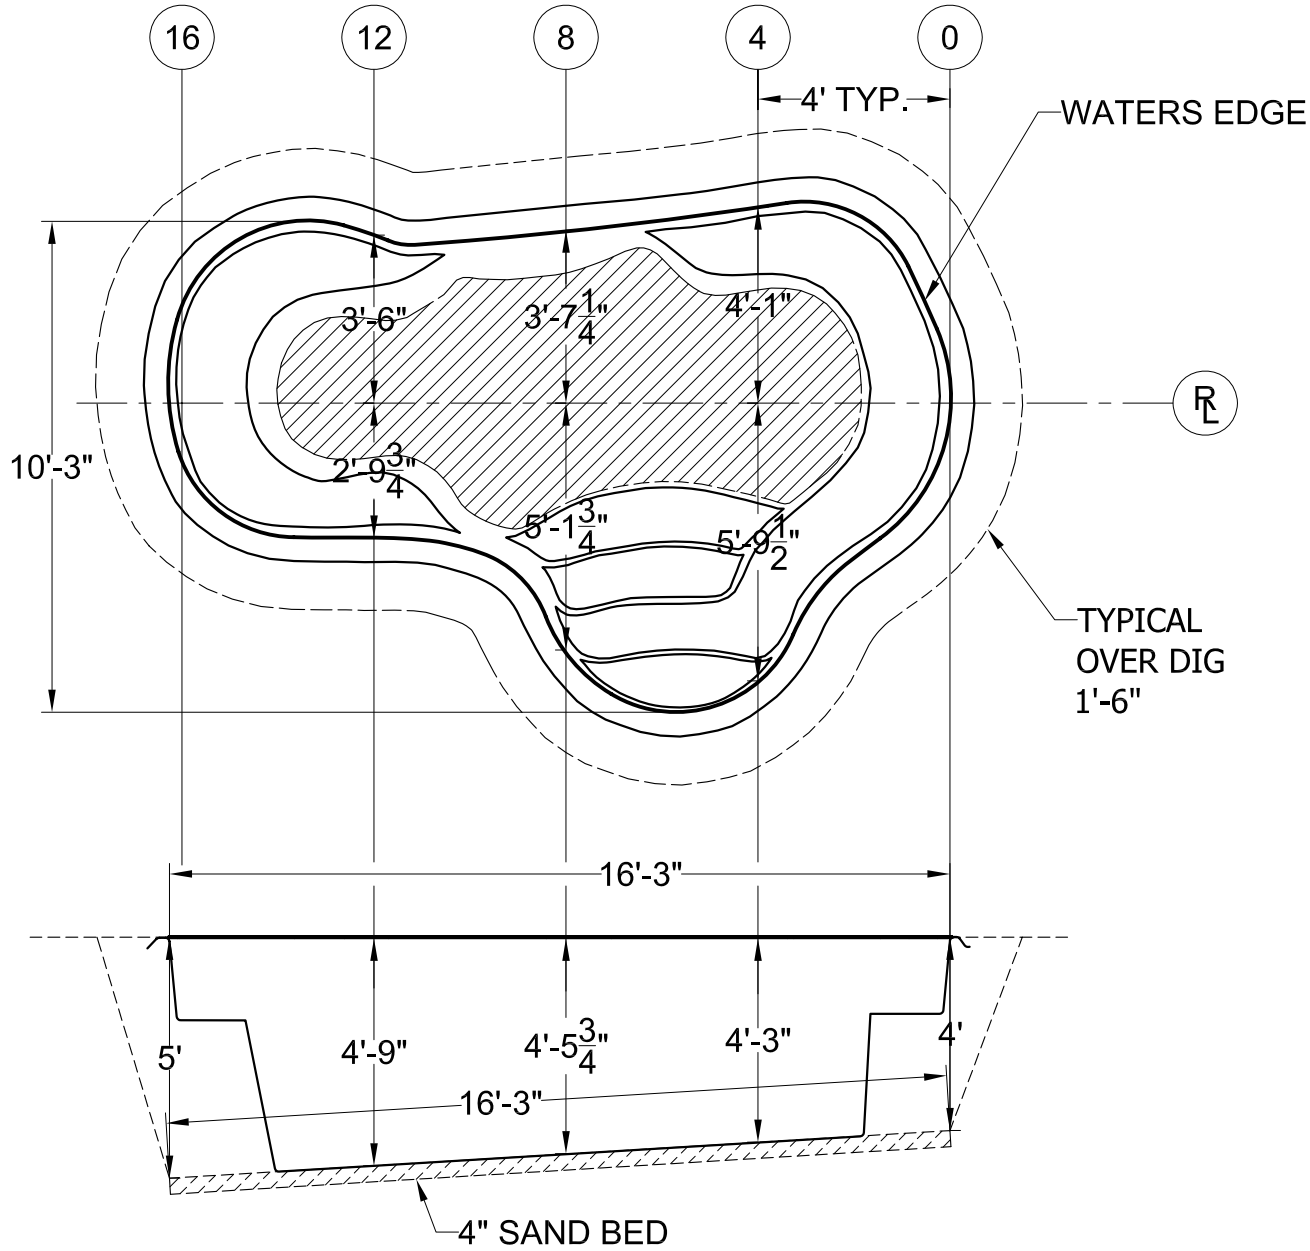

ALL MEASUREMENTS TO WATERS EDGE - ADD PREFERRED OVERDIG

San Juan Fiberglass Pools

WEIGHT:	850 LBS
AREA:	118 SQ FT
PERIMETER:	44.53 FT
VOLUME:	2,600 GAL

CRYSTAL SPRINGS 105 - DIG PLAN

SCALE 1/4"=1'-0"	DATE 09-27-05
DRAWN BY KLB	REVISION 02

ALL MEASUREMENTS AND QUANTITIES ARE BASED ON AVERAGES