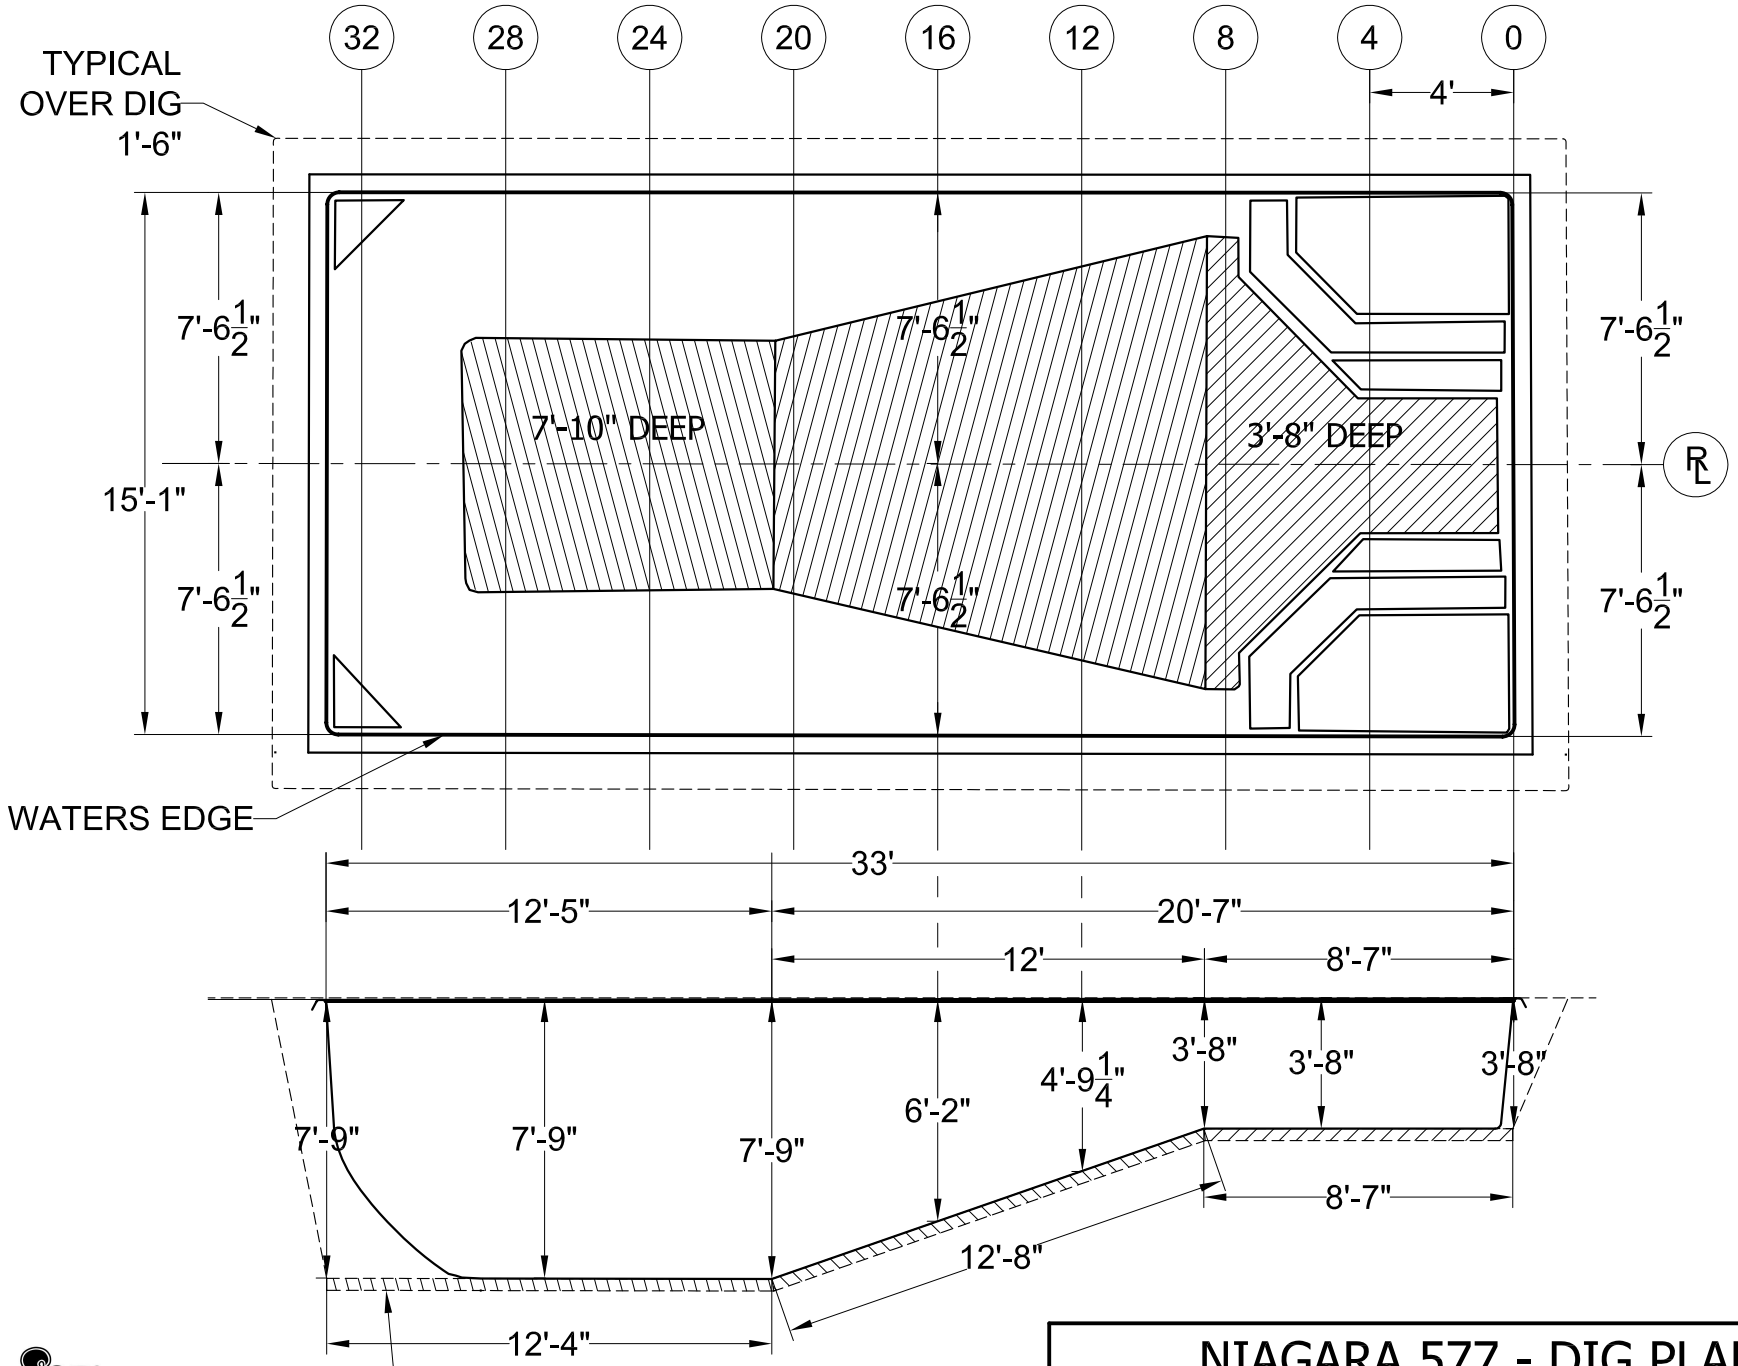

ALL MEASUREMENTS TO WATERS EDGE - ADD PREFERRED OVERDIG

San Juan Fiberglass Pools

WEIGHT:	2780 LBS
AREA:	489.76 SQ FT
PERIMETER:	95.5 FT
VOLUME:	17,600 GAL

NIAGARA 577 - DIG PLAN

SCALE 3/16"=1'-0"	DATE 09-12-05
DRAWN BY KLB	REVISION 03

ALL MEASUREMENTS AND QUANTITIES ARE BASED ON AVERAGES