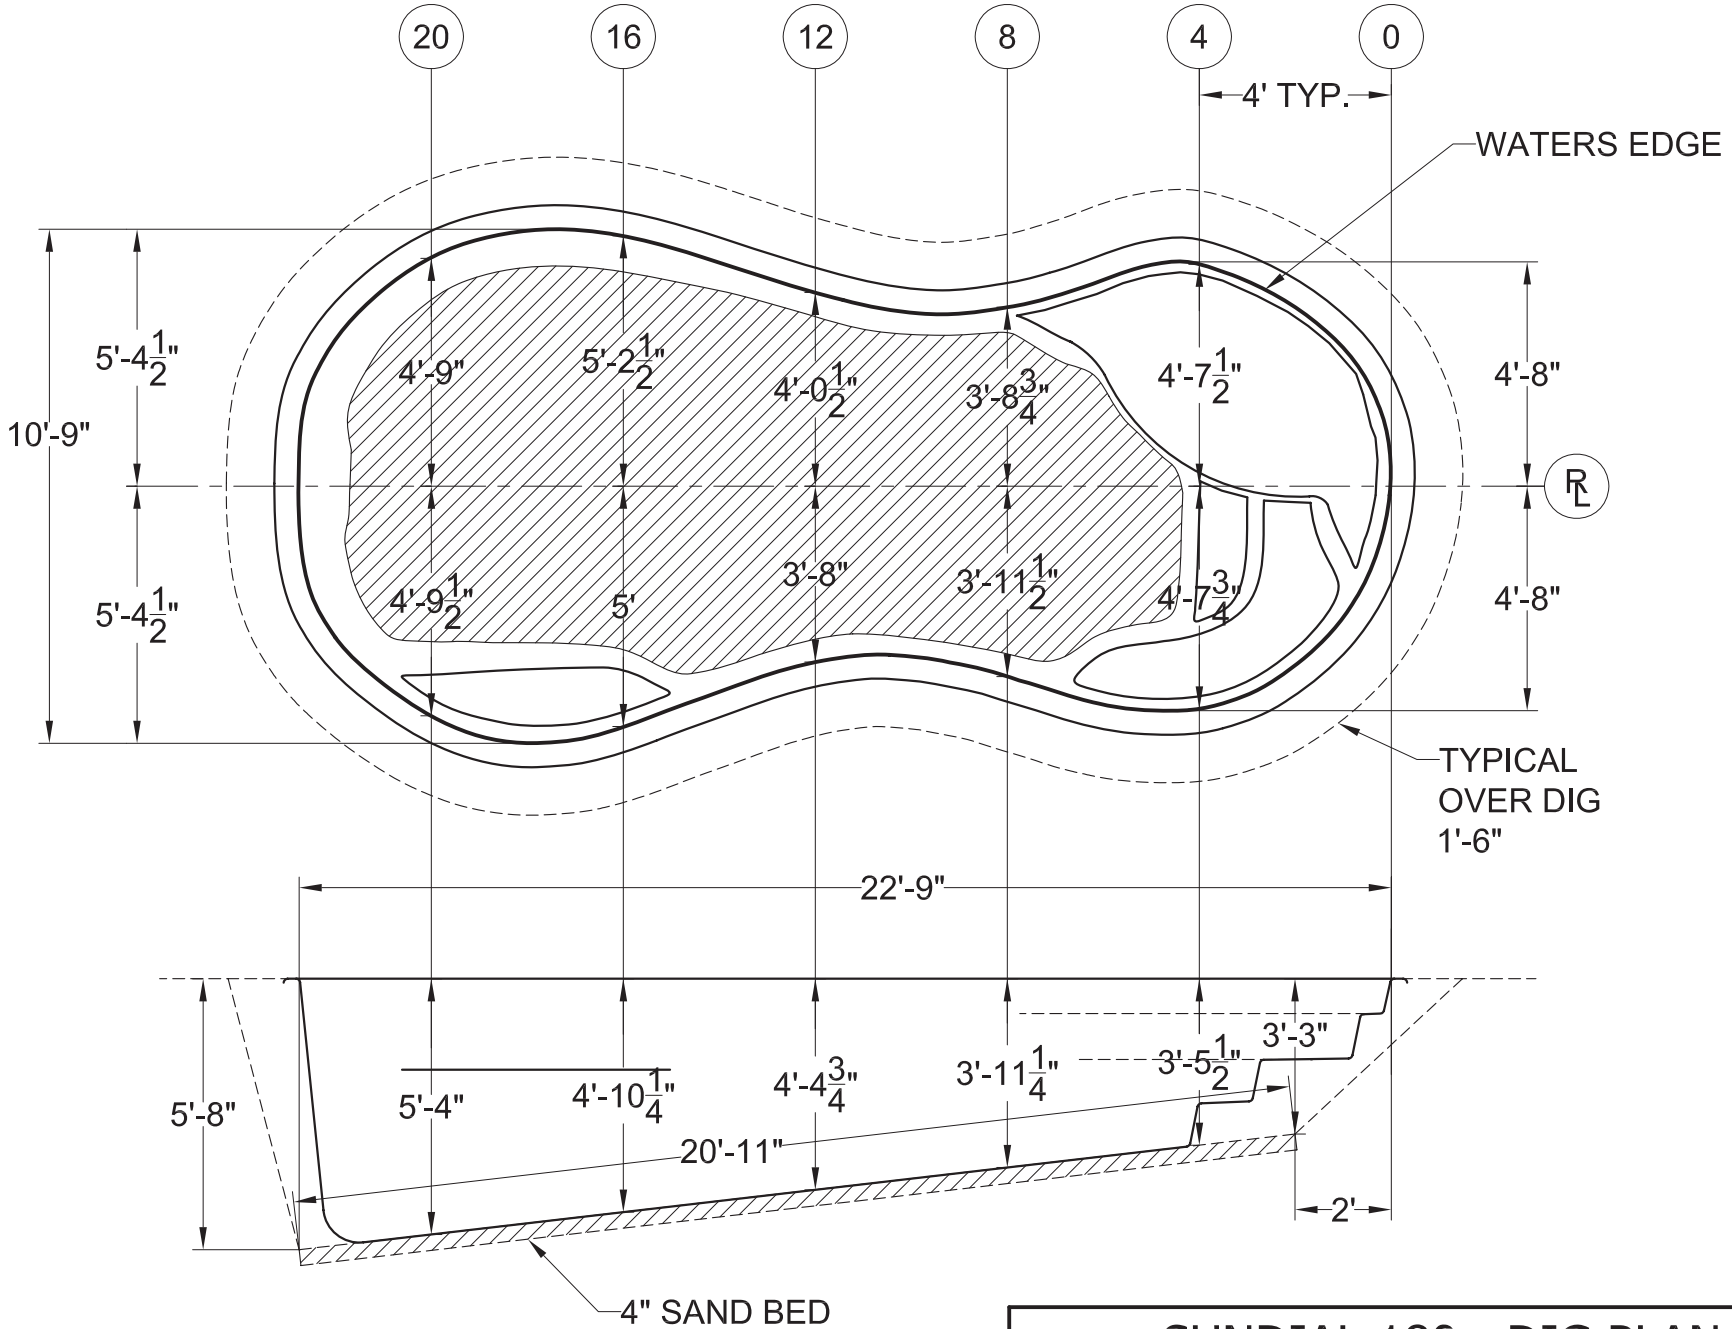

ALL MEASUREMENTS TO WATERS EDGE - ADD PREFERRED OVERDIG

Weight:	1270 Lbs.
Surface Area:	193.3 Sq. ft.
Perimeter:	58.51 Lin. ft.
Volume:	5,146 Gal.

SUNDIAL 180 - DIG PLAN

SCALE 1/4"=1'-0"	DATE 09-28-05
DRAWN BY KLB	REVISION 01

ALL MEASUREMENTS AND QUANTITIES ARE BASED ON AVERAGES